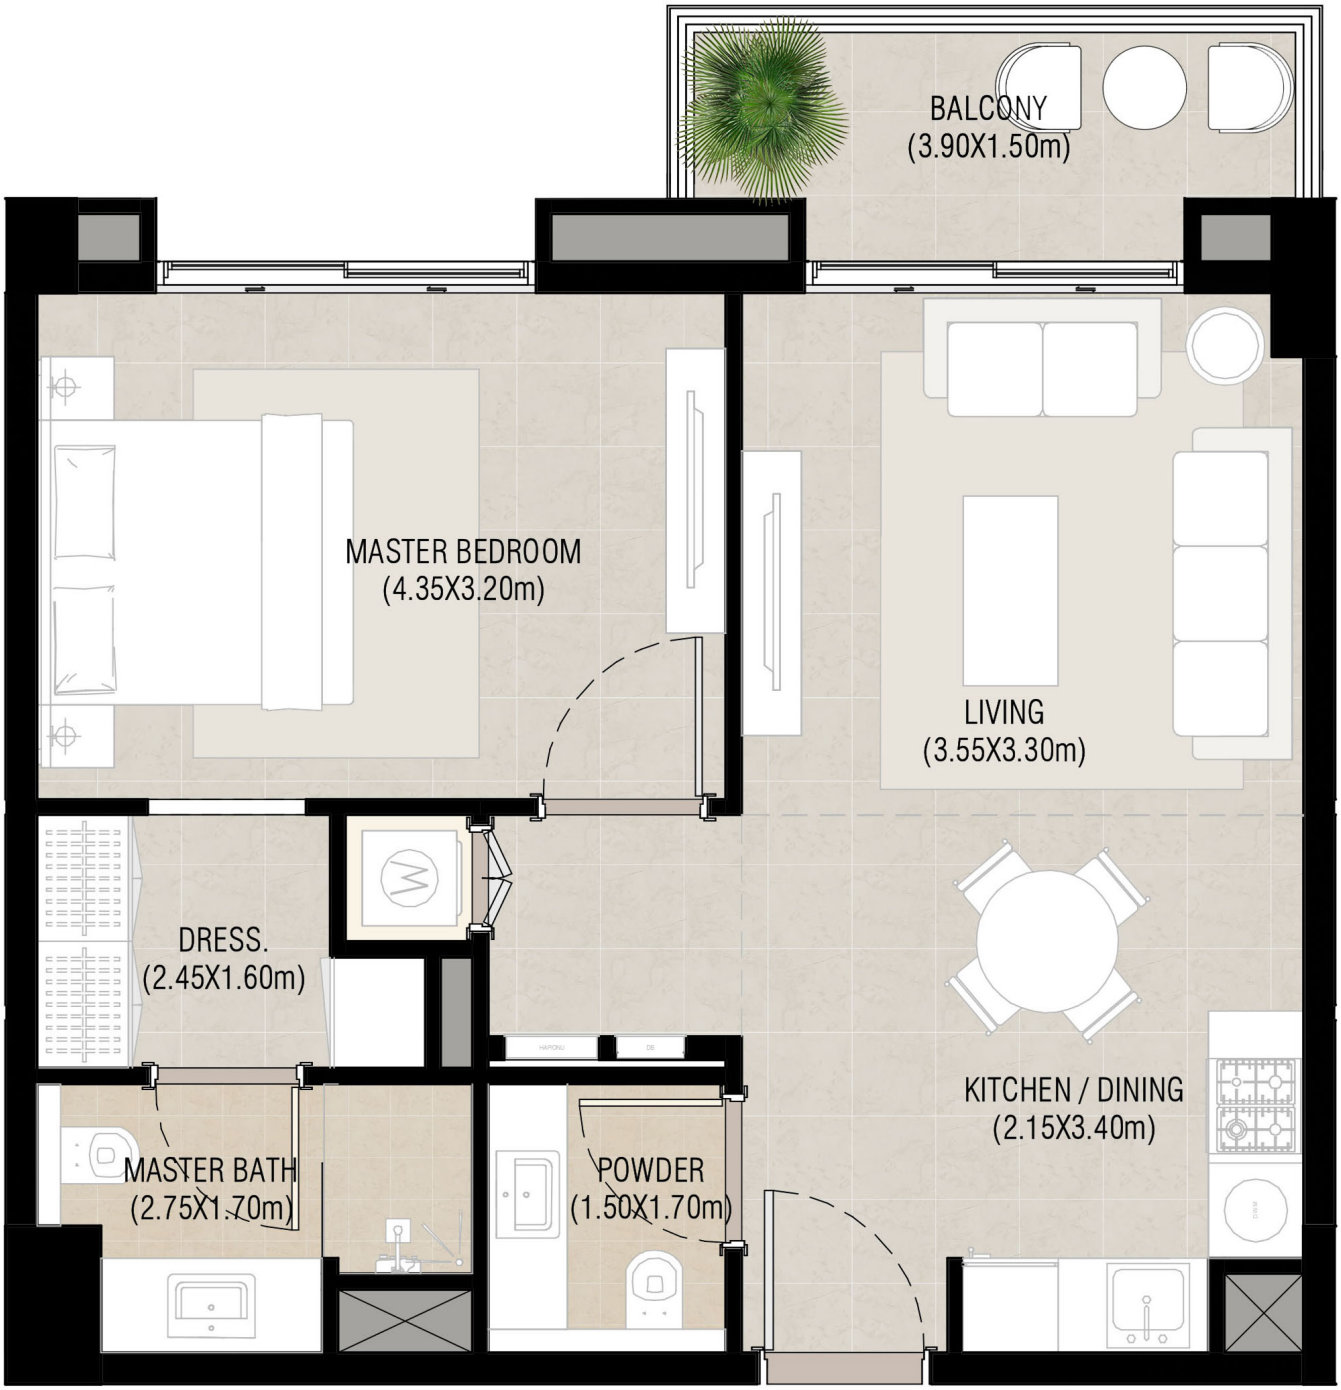


*Balcony sizes vary


1 bedroom - Unit type A

Area	Min	Max
Suite	55.24 Sq.m / 594.60 Sq.ft	56.18 Sq.m / 604.72 Sq.ft
Balcony	6.29 Sq.m / 67.70 Sq.ft	7.22 Sq.m / 77.72 Sq.ft
Total built-up	61.53 Sq.m / 662.30 Sq.ft	63.40 Sq.m / 682.43 Sq.ft

CAMDEN

Disclaimer

1. All room dimensions are in metric and measured to structural elements and exclude wall finishes and construction tolerances. **2.** All dimensions have been provided by our consultant architects. **3.** All materials, dimensions, drawings features and amenities are approximate at the time of printing. **4.** Actual area may vary from stated area. Drawings not to scale E&OE. The developer reserves the right to make revisions to the floor plans and any features, materials, dimensions, drawings and amenities mentioned in this brochure without notice.

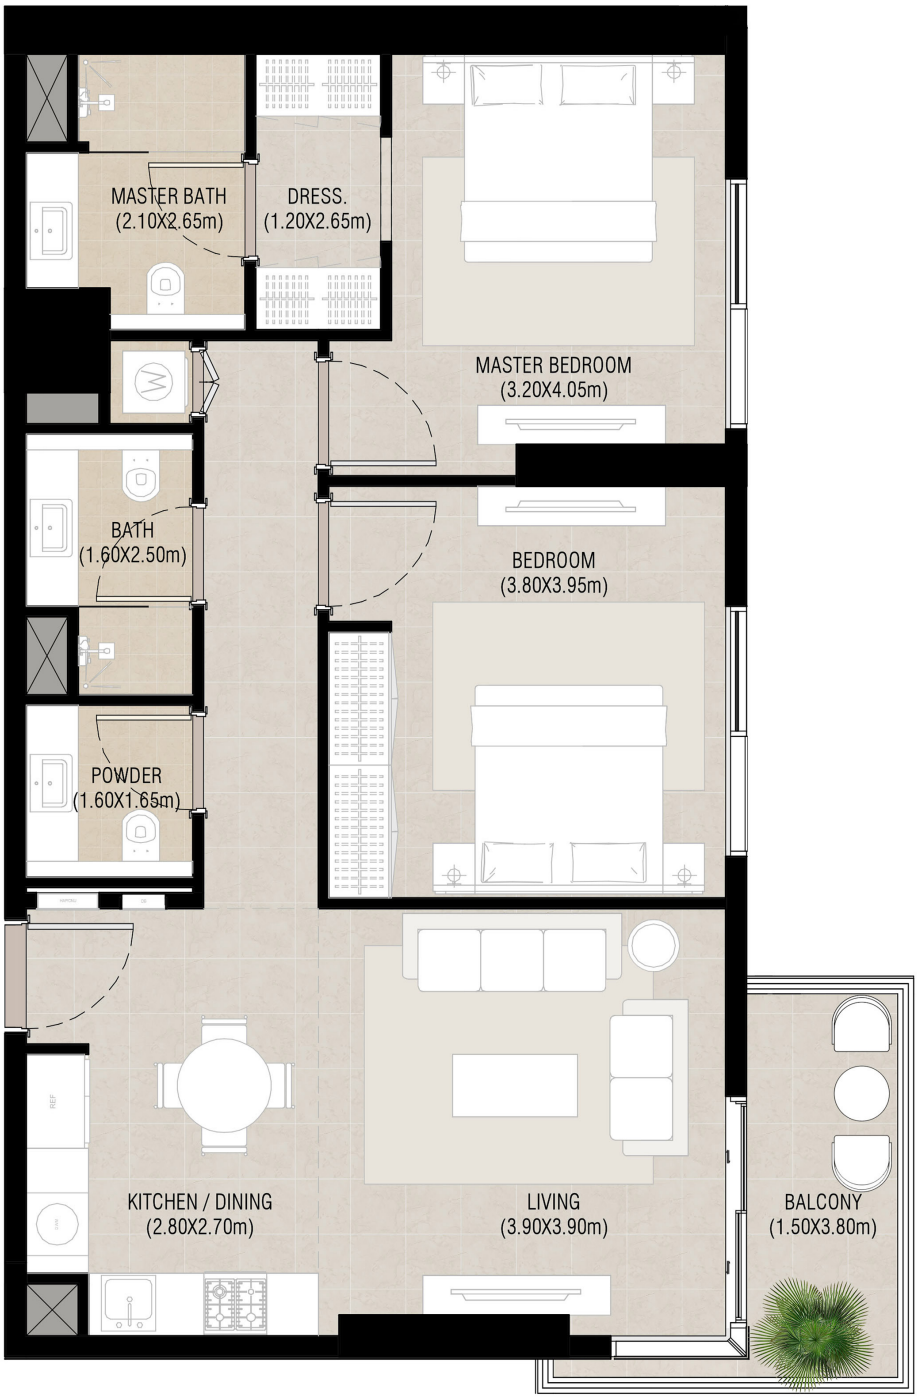

*Balcony sizes vary


2 bedroom - Unit type A

Area	Min	Max
Suite	85.28 Sq.m / 917.95 Sq.ft	85.54 Sq.m / 920.74 Sq.ft
Balcony	6.89 Sq.m / 74.16 Sq.ft	6.89 Sq.m / 74.16 Sq.ft
Total built-up	92.17 Sq.m / 992.11 Sq.ft	92.43 Sq.m / 994.91 Sq.ft

CAMDEN

Disclaimer

1. All room dimensions are in metric and measured to structural elements and exclude wall finishes and construction tolerances. **2.** All dimensions have been provided by our consultant architects. **3.** All materials, dimensions, drawings features and amenities are approximate at the time of printing. **4.** Actual area may vary from stated area. Drawings not to scale E&OE. The developer reserves the right to make revisions to the floor plans and any features, materials, dimensions, drawings and amenities mentioned in this brochure without notice.

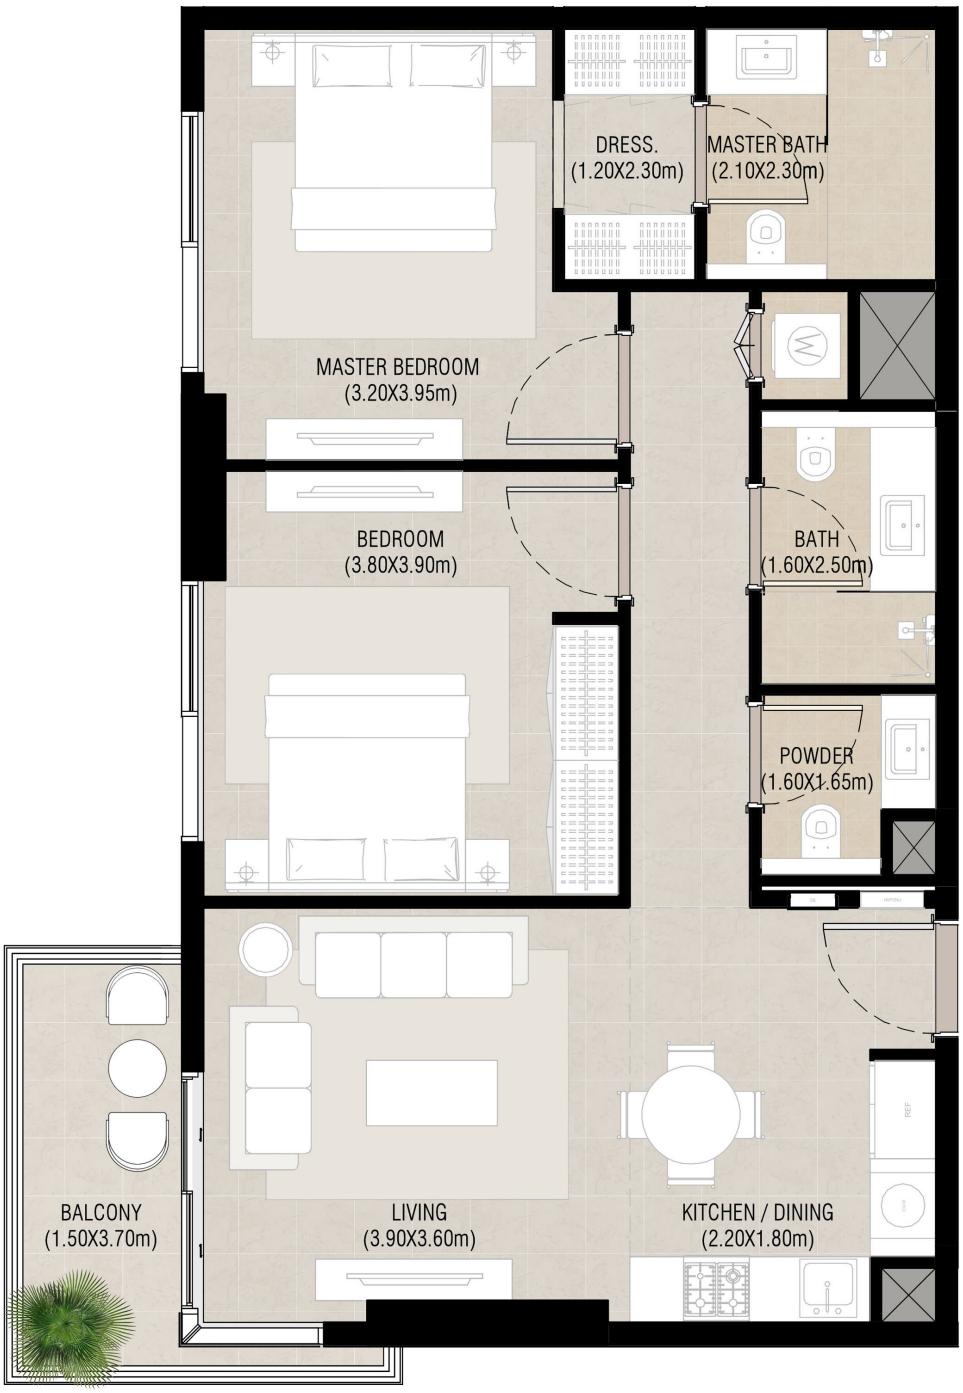

*Balcony sizes vary

2 bedroom - Unit type B

Area	Min	Max
Suite	81.81 Sq.m / 880.60 Sq.ft	81.84 Sq.m / 880.92 Sq.ft
Balcony	6.87 Sq.m / 73.95 Sq.ft	6.89 Sq.m / 74.16 Sq.ft
Total built-up	88.70 Sq.m / 954.76 Sq.ft	88.71 Sq.m / 954.87 Sq.ft

CAMDEN

Disclaimer

1. All room dimensions are in metric and measured to structural elements and exclude wall finishes and construction tolerances. **2.** All dimensions have been provided by our consultant architects. **3.** All materials, dimensions, drawings features and amenities are approximate at the time of printing. **4.** Actual area may vary from stated area. Drawings not to scale E&OE. The developer reserves the right to make revisions to the floor plans and any features, materials, dimensions, drawings and amenities mentioned in this brochure without notice.



*Balcony sizes vary


2 bedroom - Unit type C

Area	Min	Max
Suite	83.38 Sq.m / 897.49 Sq.ft	83.81 Sq.m / 902.12 Sq.ft
Balcony	6.29 Sq.m / 67.70 Sq.ft	6.29 Sq.m / 67.70 Sq.ft
Total built-up	89.67 Sq.m / 965.20 Sq.ft	90.10 Sq.m / 969.83 Sq.ft

CAMDEN

Disclaimer

1. All room dimensions are in metric and measured to structural elements and exclude wall finishes and construction tolerances. **2.** All dimensions have been provided by our consultant architects. **3.** All materials, dimensions, drawings features and amenities are approximate at the time of printing. **4.** Actual area may vary from stated area. Drawings not to scale E&OE. The developer reserves the right to make revisions to the floor plans and any features, materials, dimensions, drawings and amenities mentioned in this brochure without notice.

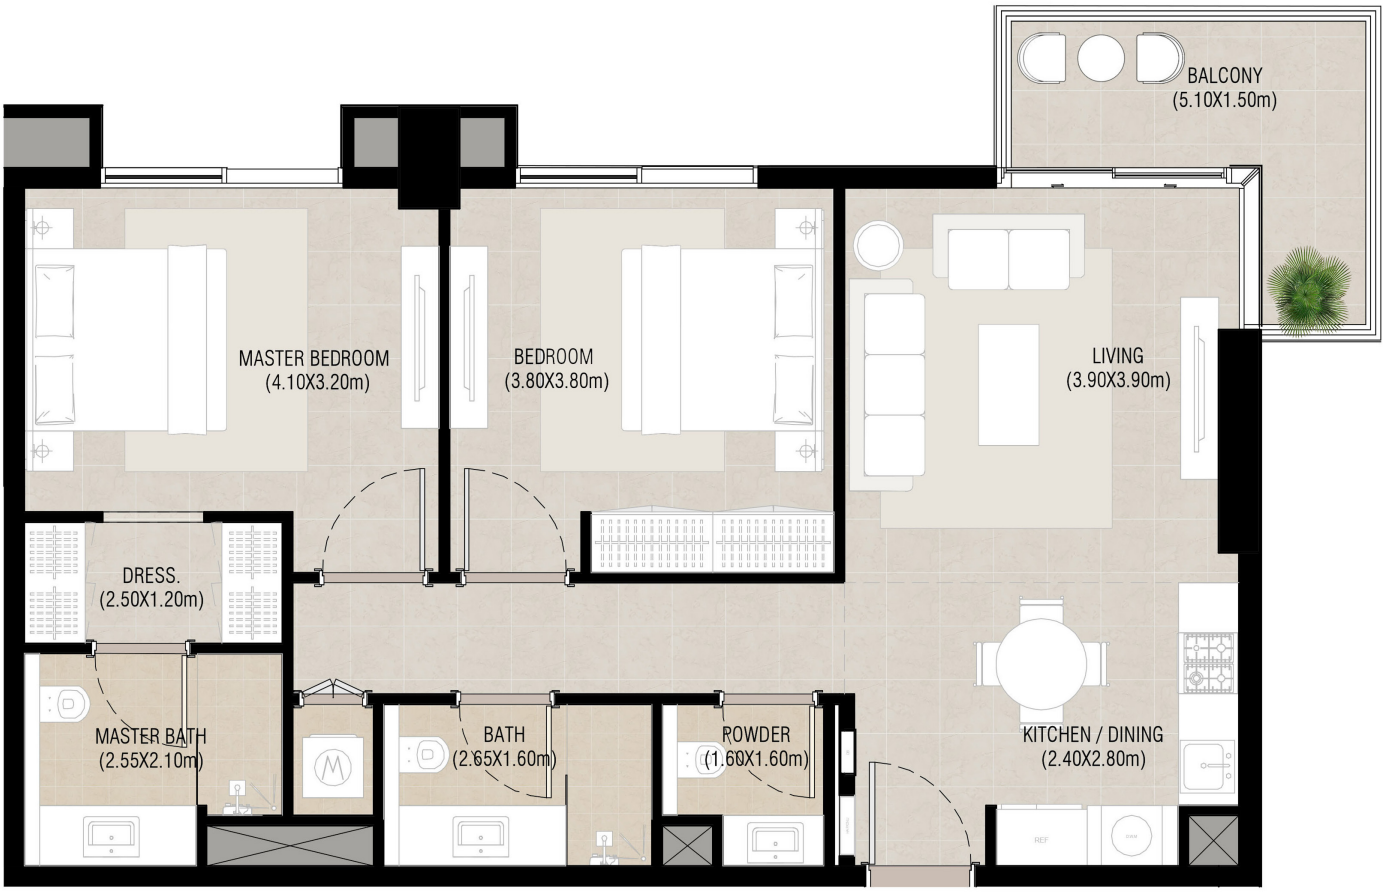

*Balcony sizes vary

2 bedroom - Unit type D

Area	Min	Max
Suite	82.90 Sq.m / 892.33 Sq.ft	82.96 Sq.m / 892.97 Sq.ft
Balcony	7.73 Sq.m / 83.21 Sq.ft	7.73 Sq.m / 83.21 Sq.ft
Total built-up	90.63 Sq.m / 975.53 Sq.ft	90.69 Sq.m / 976.18 Sq.ft

CAMDEN

Disclaimer

1. All room dimensions are in metric and measured to structural elements and exclude wall finishes and construction tolerances. **2.** All dimensions have been provided by our consultant architects. **3.** All materials, dimensions, drawings features and amenities are approximate at the time of printing. **4.** Actual area may vary from stated area. Drawings not to scale E&OE. The developer reserves the right to make revisions to the floor plans and any features, materials, dimensions, drawings and amenities mentioned in this brochure without notice.



*Balcony sizes vary

3 bedroom - Unit type A

Area	Min	Max
Suite	128.78 Sq.m / 1,386.18 Sq.ft	128.86 Sq.m / 1,387.04 Sq.ft
Balcony	18.33 Sq.m / 197.30 Sq.ft	18.40 Sq.m / 198.06 Sq.ft
Total built-up	147.18 Sq.m / 1,584.23 Sq.ft	147.19 Sq.m / 1,584.34 Sq.ft

CAMDEN

Disclaimer

1. All room dimensions are in metric and measured to structural elements and exclude wall finishes and construction tolerances. **2.** All dimensions have been provided by our consultant architects. **3.** All materials, dimensions, drawings features and amenities are approximate at the time of printing. **4.** Actual area may vary from stated area. Drawings not to scale E&OE. The developer reserves the right to make revisions to the floor plans and any features, materials, dimensions, drawings and amenities mentioned in this brochure without notice.